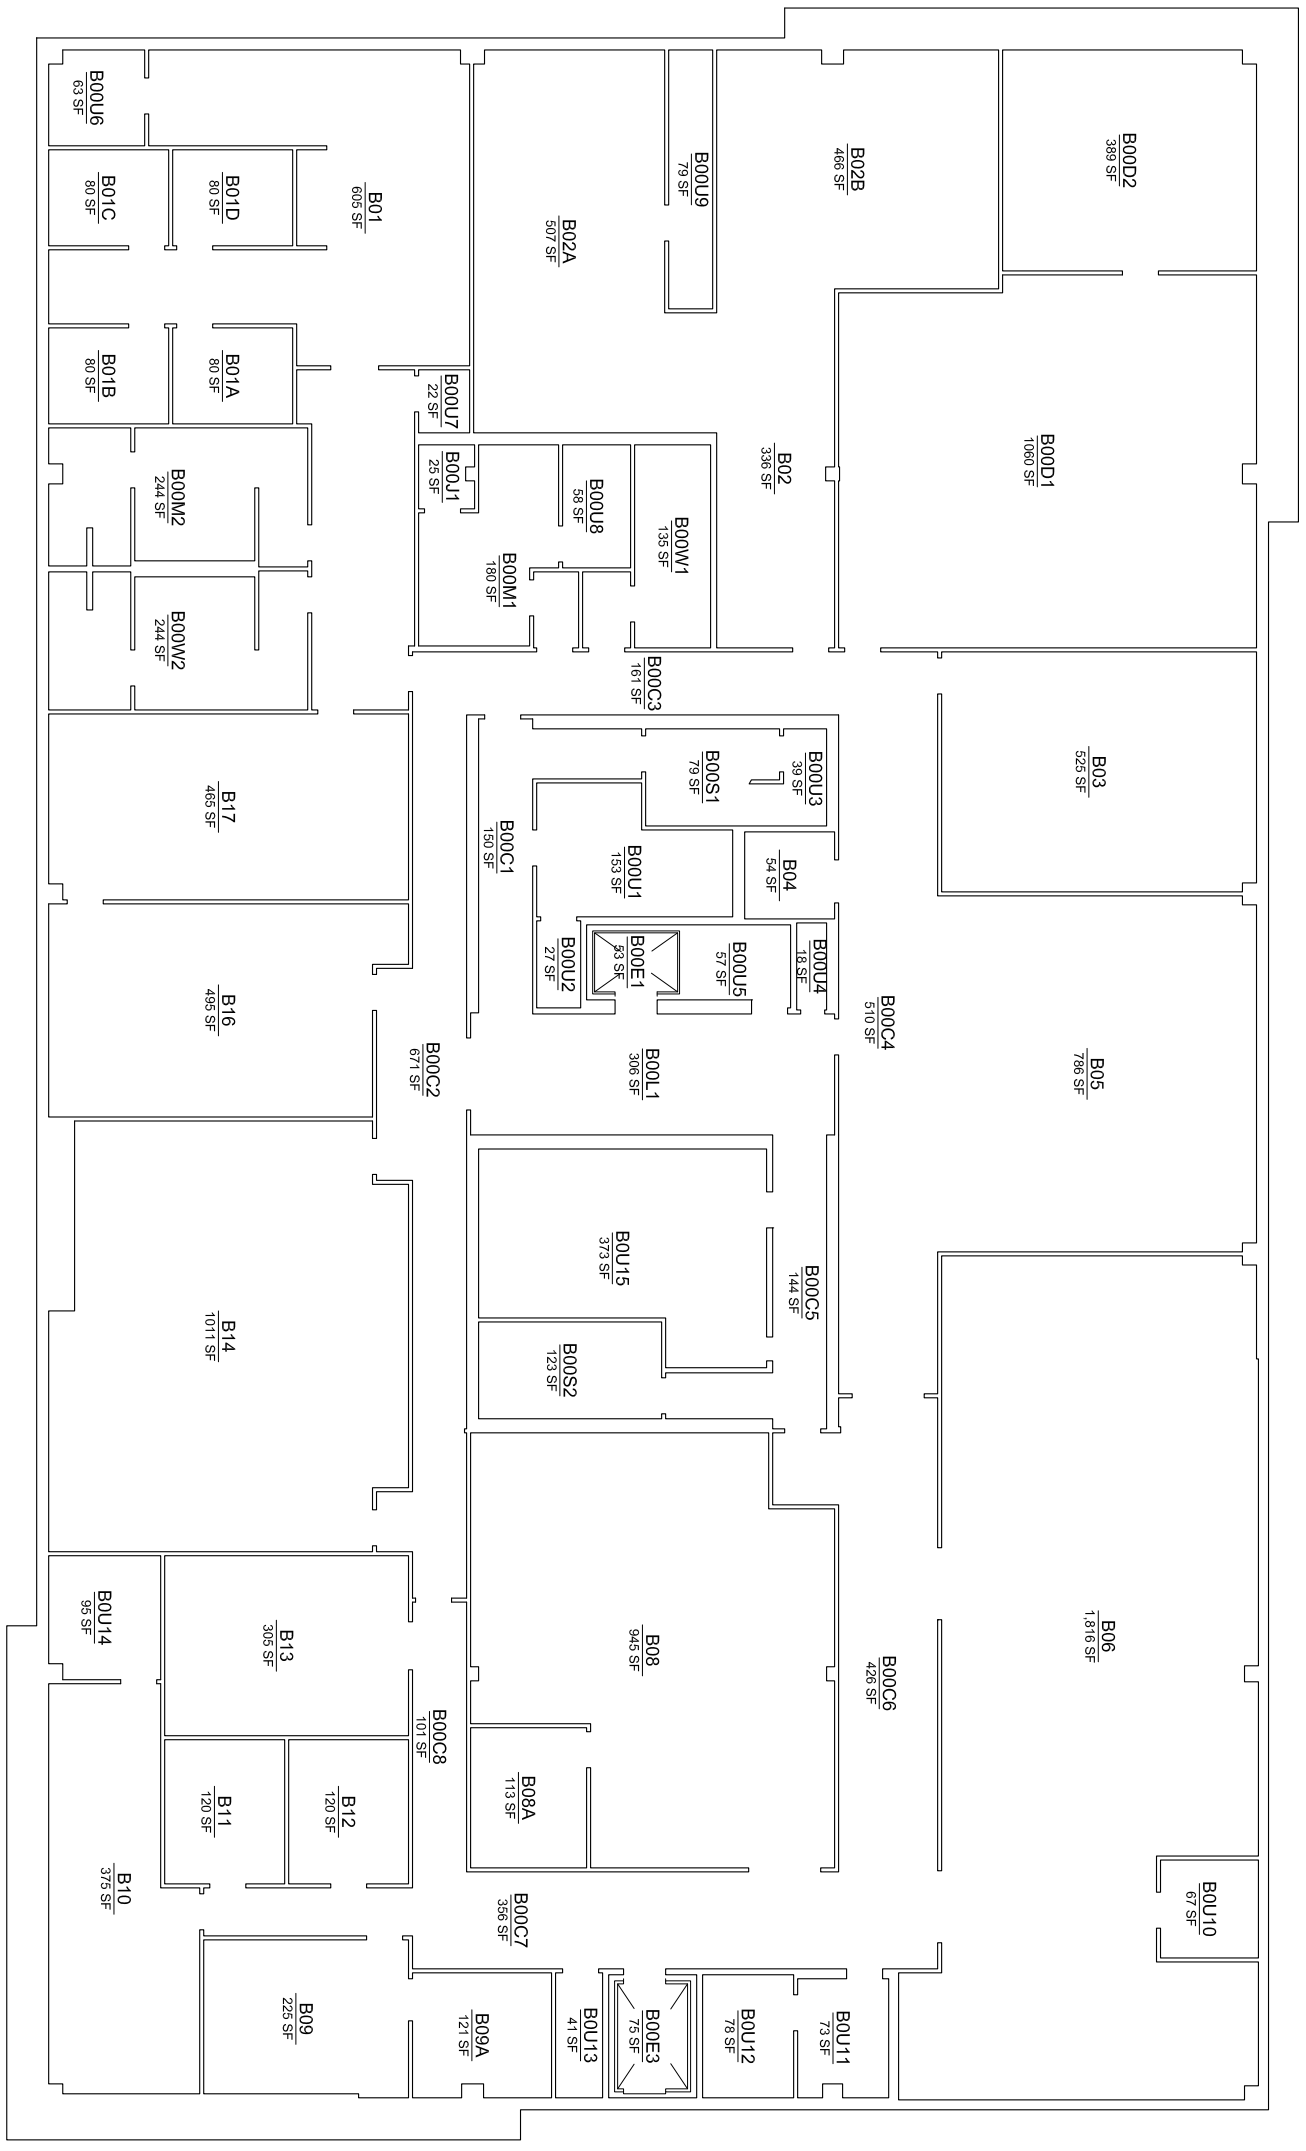

Facilities Planning & Construction
3300 Seawolf Drive, Suite 106
Anchorage, AK 99508
UNIVERSITY of ALASKA ANCHORAGE

Updated By:	D.R.F.
Date Updated:	02.22.23
Printed By:	D.R.F.
Date Printed:	02.22.23
Scale:	1/16"=1'-0
Sheet 1 of 4 Sheets	

BRAGAW OFFICE BUILDING
BASEMENT
BUILDING NO.: AO111

ANCHORAGE MAIN CAMPUS
1901 BRAGAW STREET
ANCHORAGE, ALASKA 99508