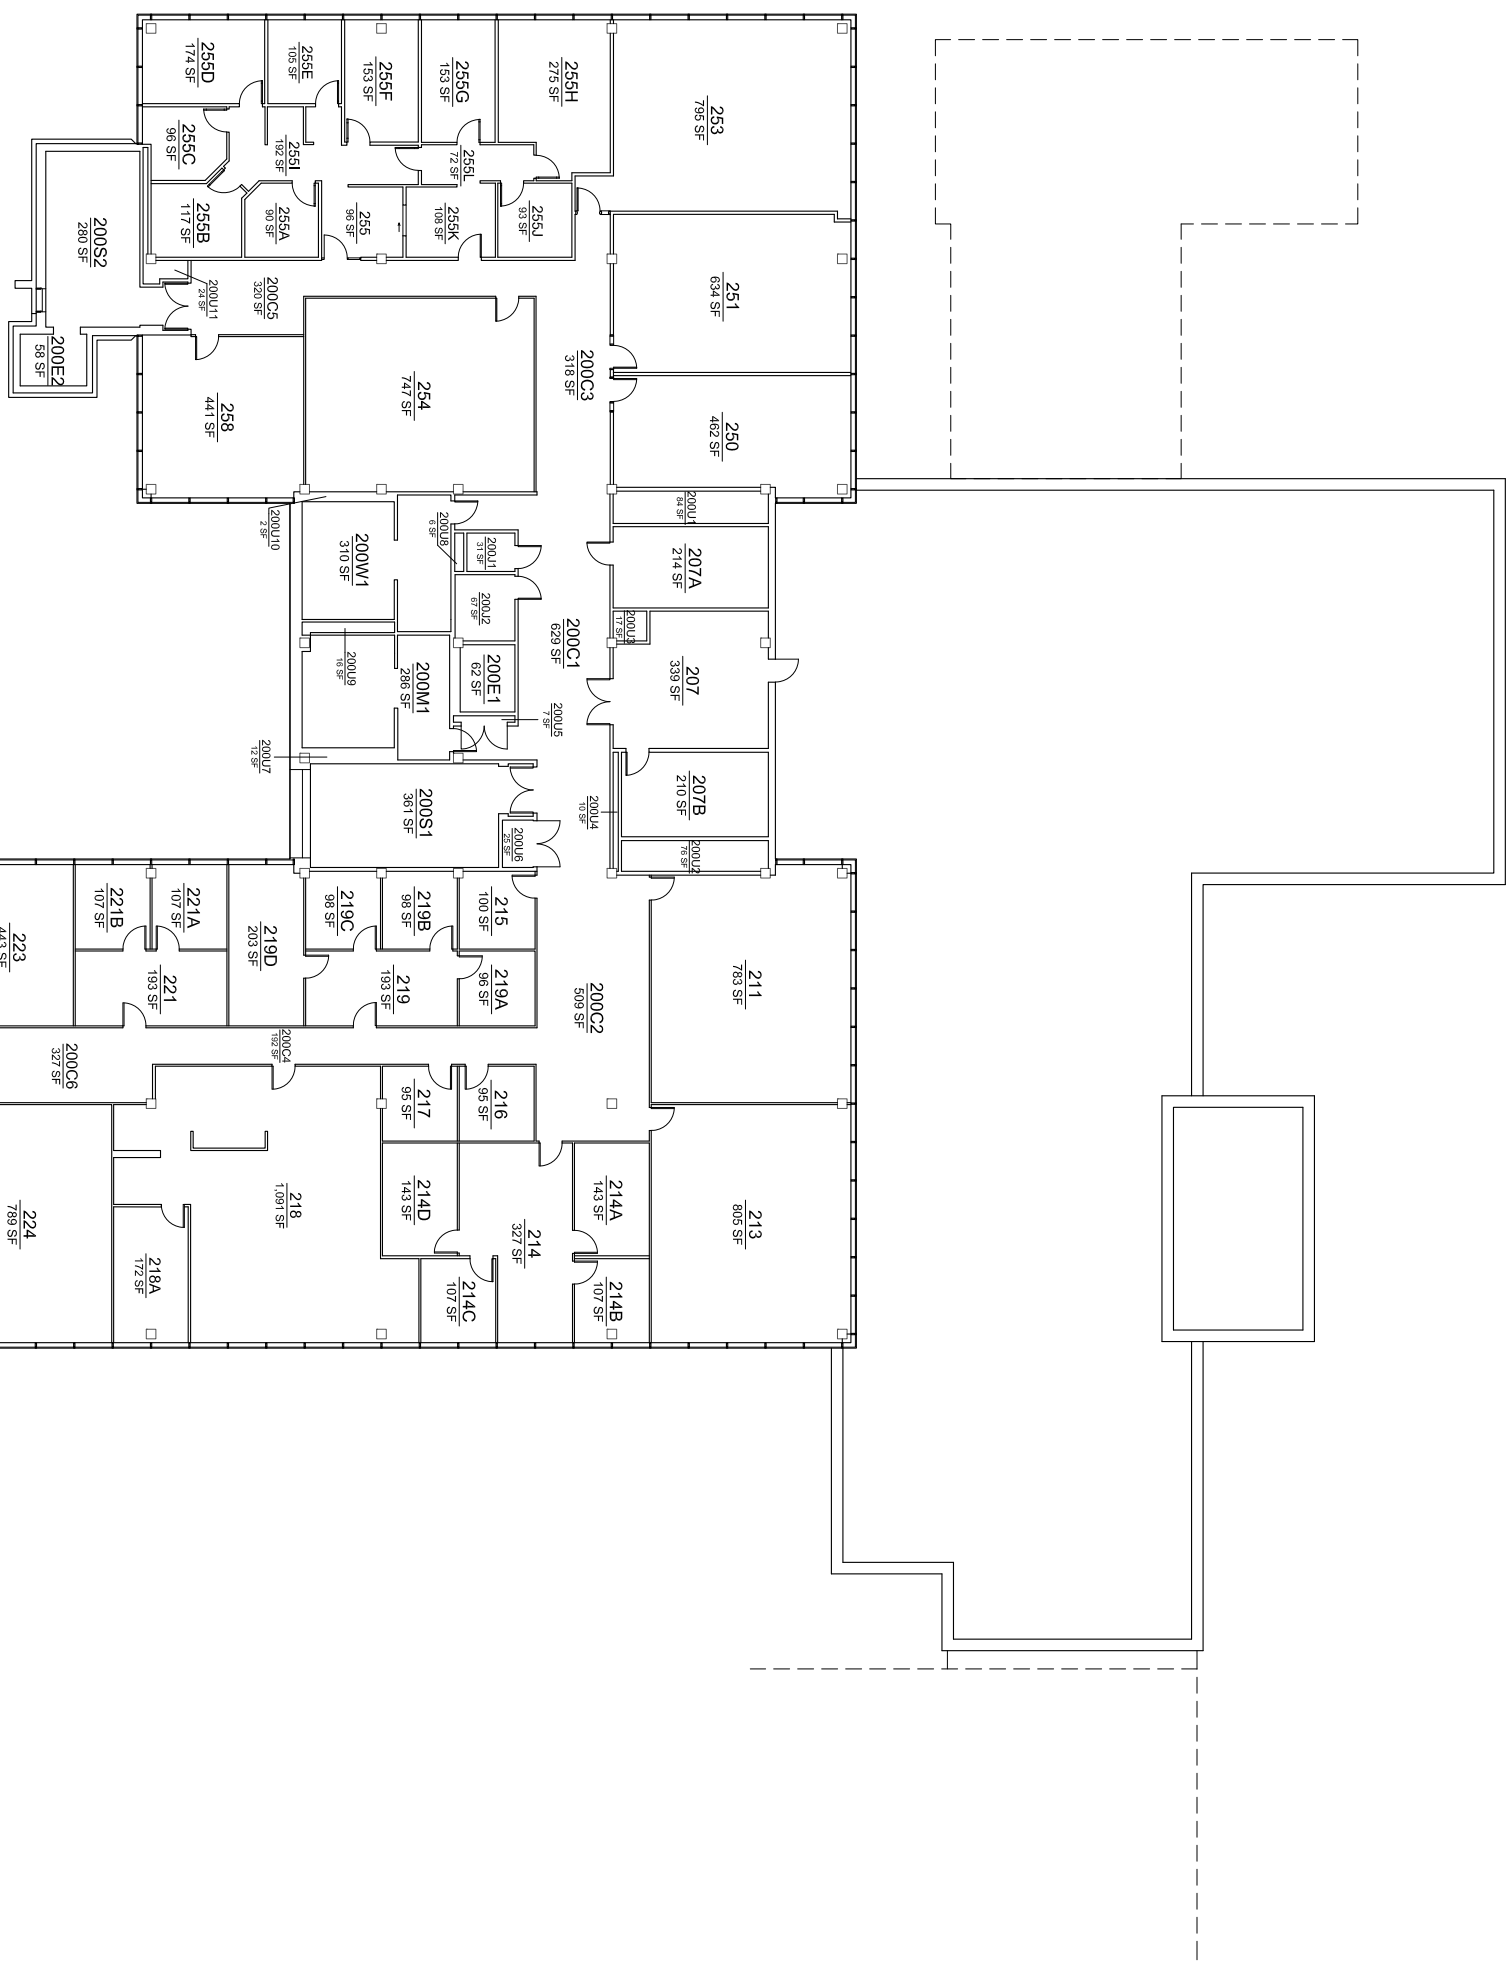

Facilities Planning & Construction
3300 Seawolf Drive, Suite 106
Anchorage, AK 99508
UNIVERSITY of ALASKA ANCHORAGE

Updated By:	D.R.F.
Date Updated:	01.19.24
Printed By:	D.R.F.
Date Printed:	01.19.24
Scale:	1" = 30'
Sheet 2 of 4 Sheets	

SOCIAL SCIENCES BUILDING
SECOND FLOOR
BUILDING NO.: AS123

ANCHORAGE MAIN CAMPUS
3190 ALUMNI LOOP
ANCHORAGE, ALASKA 99508